


Preliminary Only

For details of Lots 50-55 & 83,
see Sheet 3.
For details of Lots 35-37, 46-49,
56 & Emt B in Lot 46, see Sheet 4.
For details of Lots 39-45 & Emt A
in Lot 43, see Sheet 5.

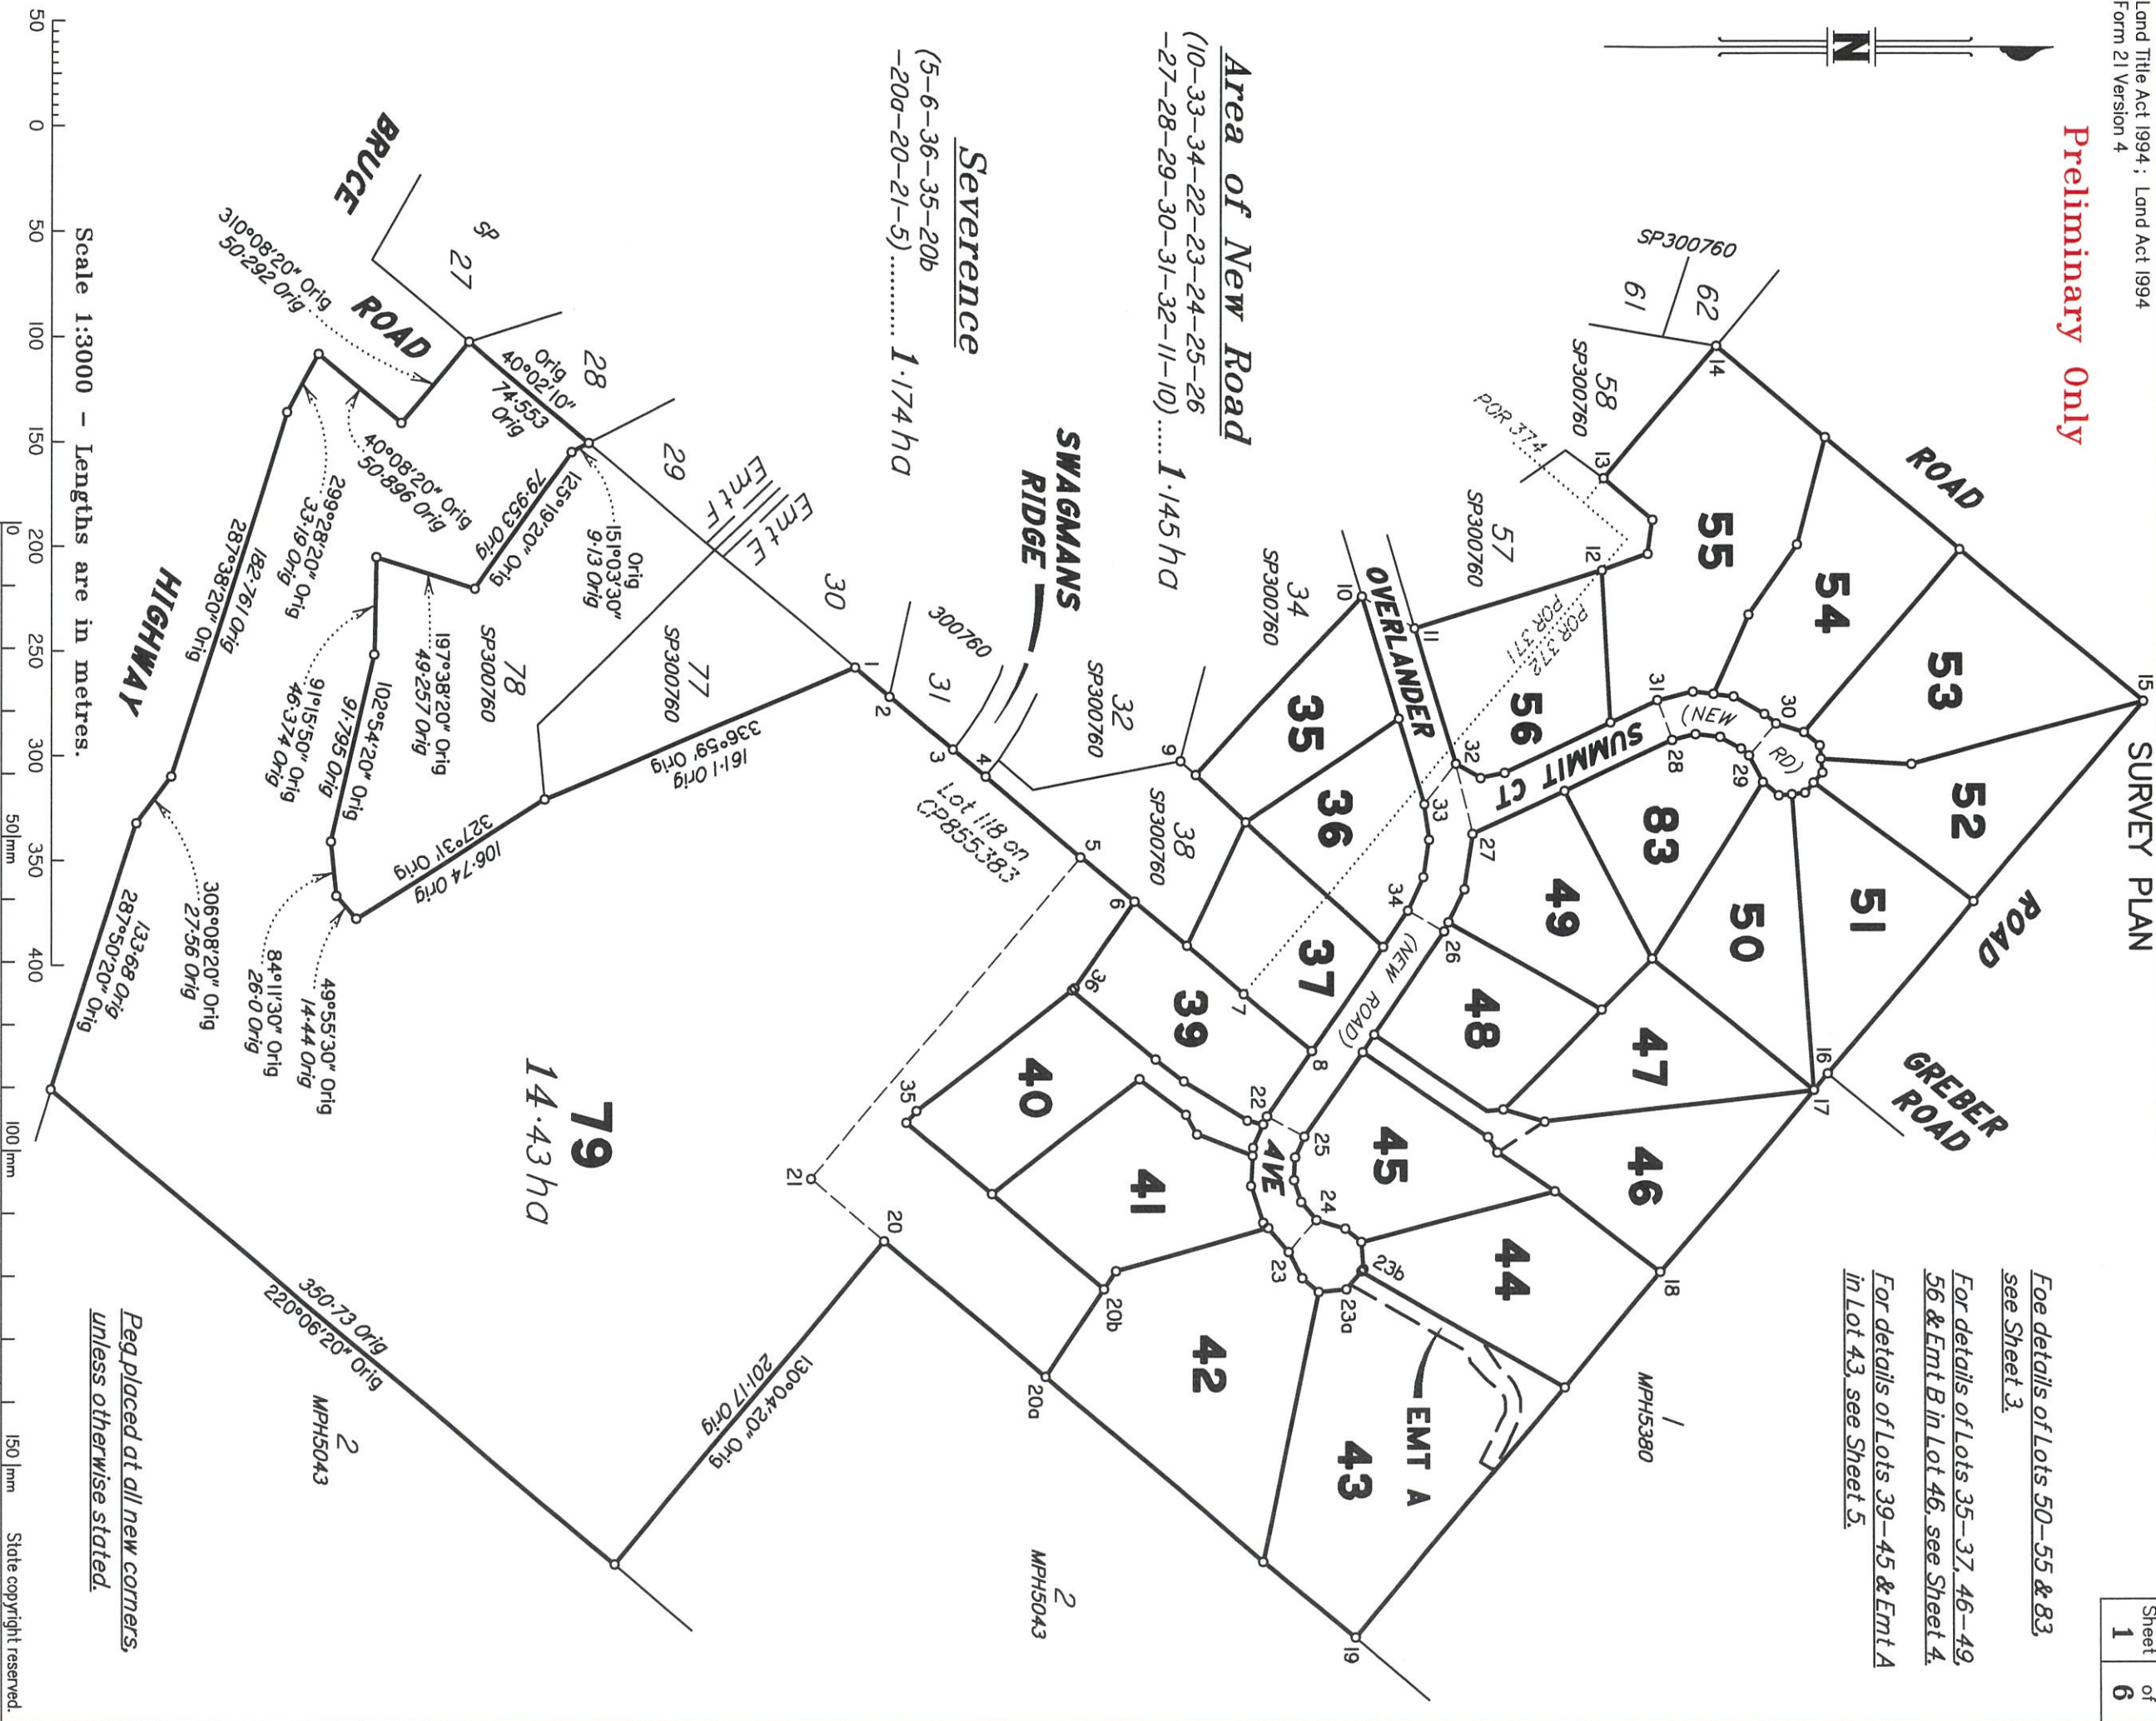

Scale 1:3000 - Lengths are in metres.

0 50 100 150 200 250 300 350 400 100 150 State copyright reserved.

Preliminary

Preliminary plan prepared by MURRAY &
ASSOCIATES (QLD) PTY LTD ACN 075 543

9-11-54

Ian Kingsley SMITH
Cadastral Surveyor

2-8-21

Date

Plan of Lots 35-37, 39-56, 79, 83,
Emt A in Lot 43 & Emt B in Lot 46

Cancelling Lots 35 & 79 on SP300760

LOCAL COUNCIL LOCALITY: CHATSWORTH
GOVERNMENT: REGIONAL COUNCIL

Meridian: MGA Zone 56 wide GNSS

Survey
Records:

No

Scale: 1:3000

Format: STANDARD

Preliminary
SP326146

WARNING : Folded or Mutilated Plans will not be accepted.
Plans may be rolled.
Information may not be placed in the outer margins.

(Dealing No.)

4. Lodged by

(Include address, phone number, email, reference, and Lodger Code)

1. Existing		Created		
Title Reference	Description	New Lots	Road	Secondary Interests
12345678 12345678	Lot 35 on SP300760 Lot 79 on SP300760	35-37, 39-56 & 79 79	New Rd _____	Emts A & B _____

Preliminary Only

Preliminary Only


2. Orig Grant Allocation :		5. Passed & Endorsed :	
36,37, 39-56, 79 & 83 35-37 & 56		By : I. K. Smith Date : Signed : Designation : Cadastral Surveyor	
79 LOT 118 ON CP855383 POR 372 POR 371		6. Building Format Plans only. I certify that : * As far as it is practical to determine, no part of the building shown on this plan encroaches onto adjoining lots or road. * Part of the building shown on this plan encroaches onto adjoining * lots and road	
Lots		7. Lodgement Fees : Survey Deposit \$ Lodgement \$New Titles \$ Photocopy \$ Postage \$ TOTAL \$	
Orig		8. Insert Plan Number SP326146	

Preliminary Only




DIAGRAM A

Scale 1: 600

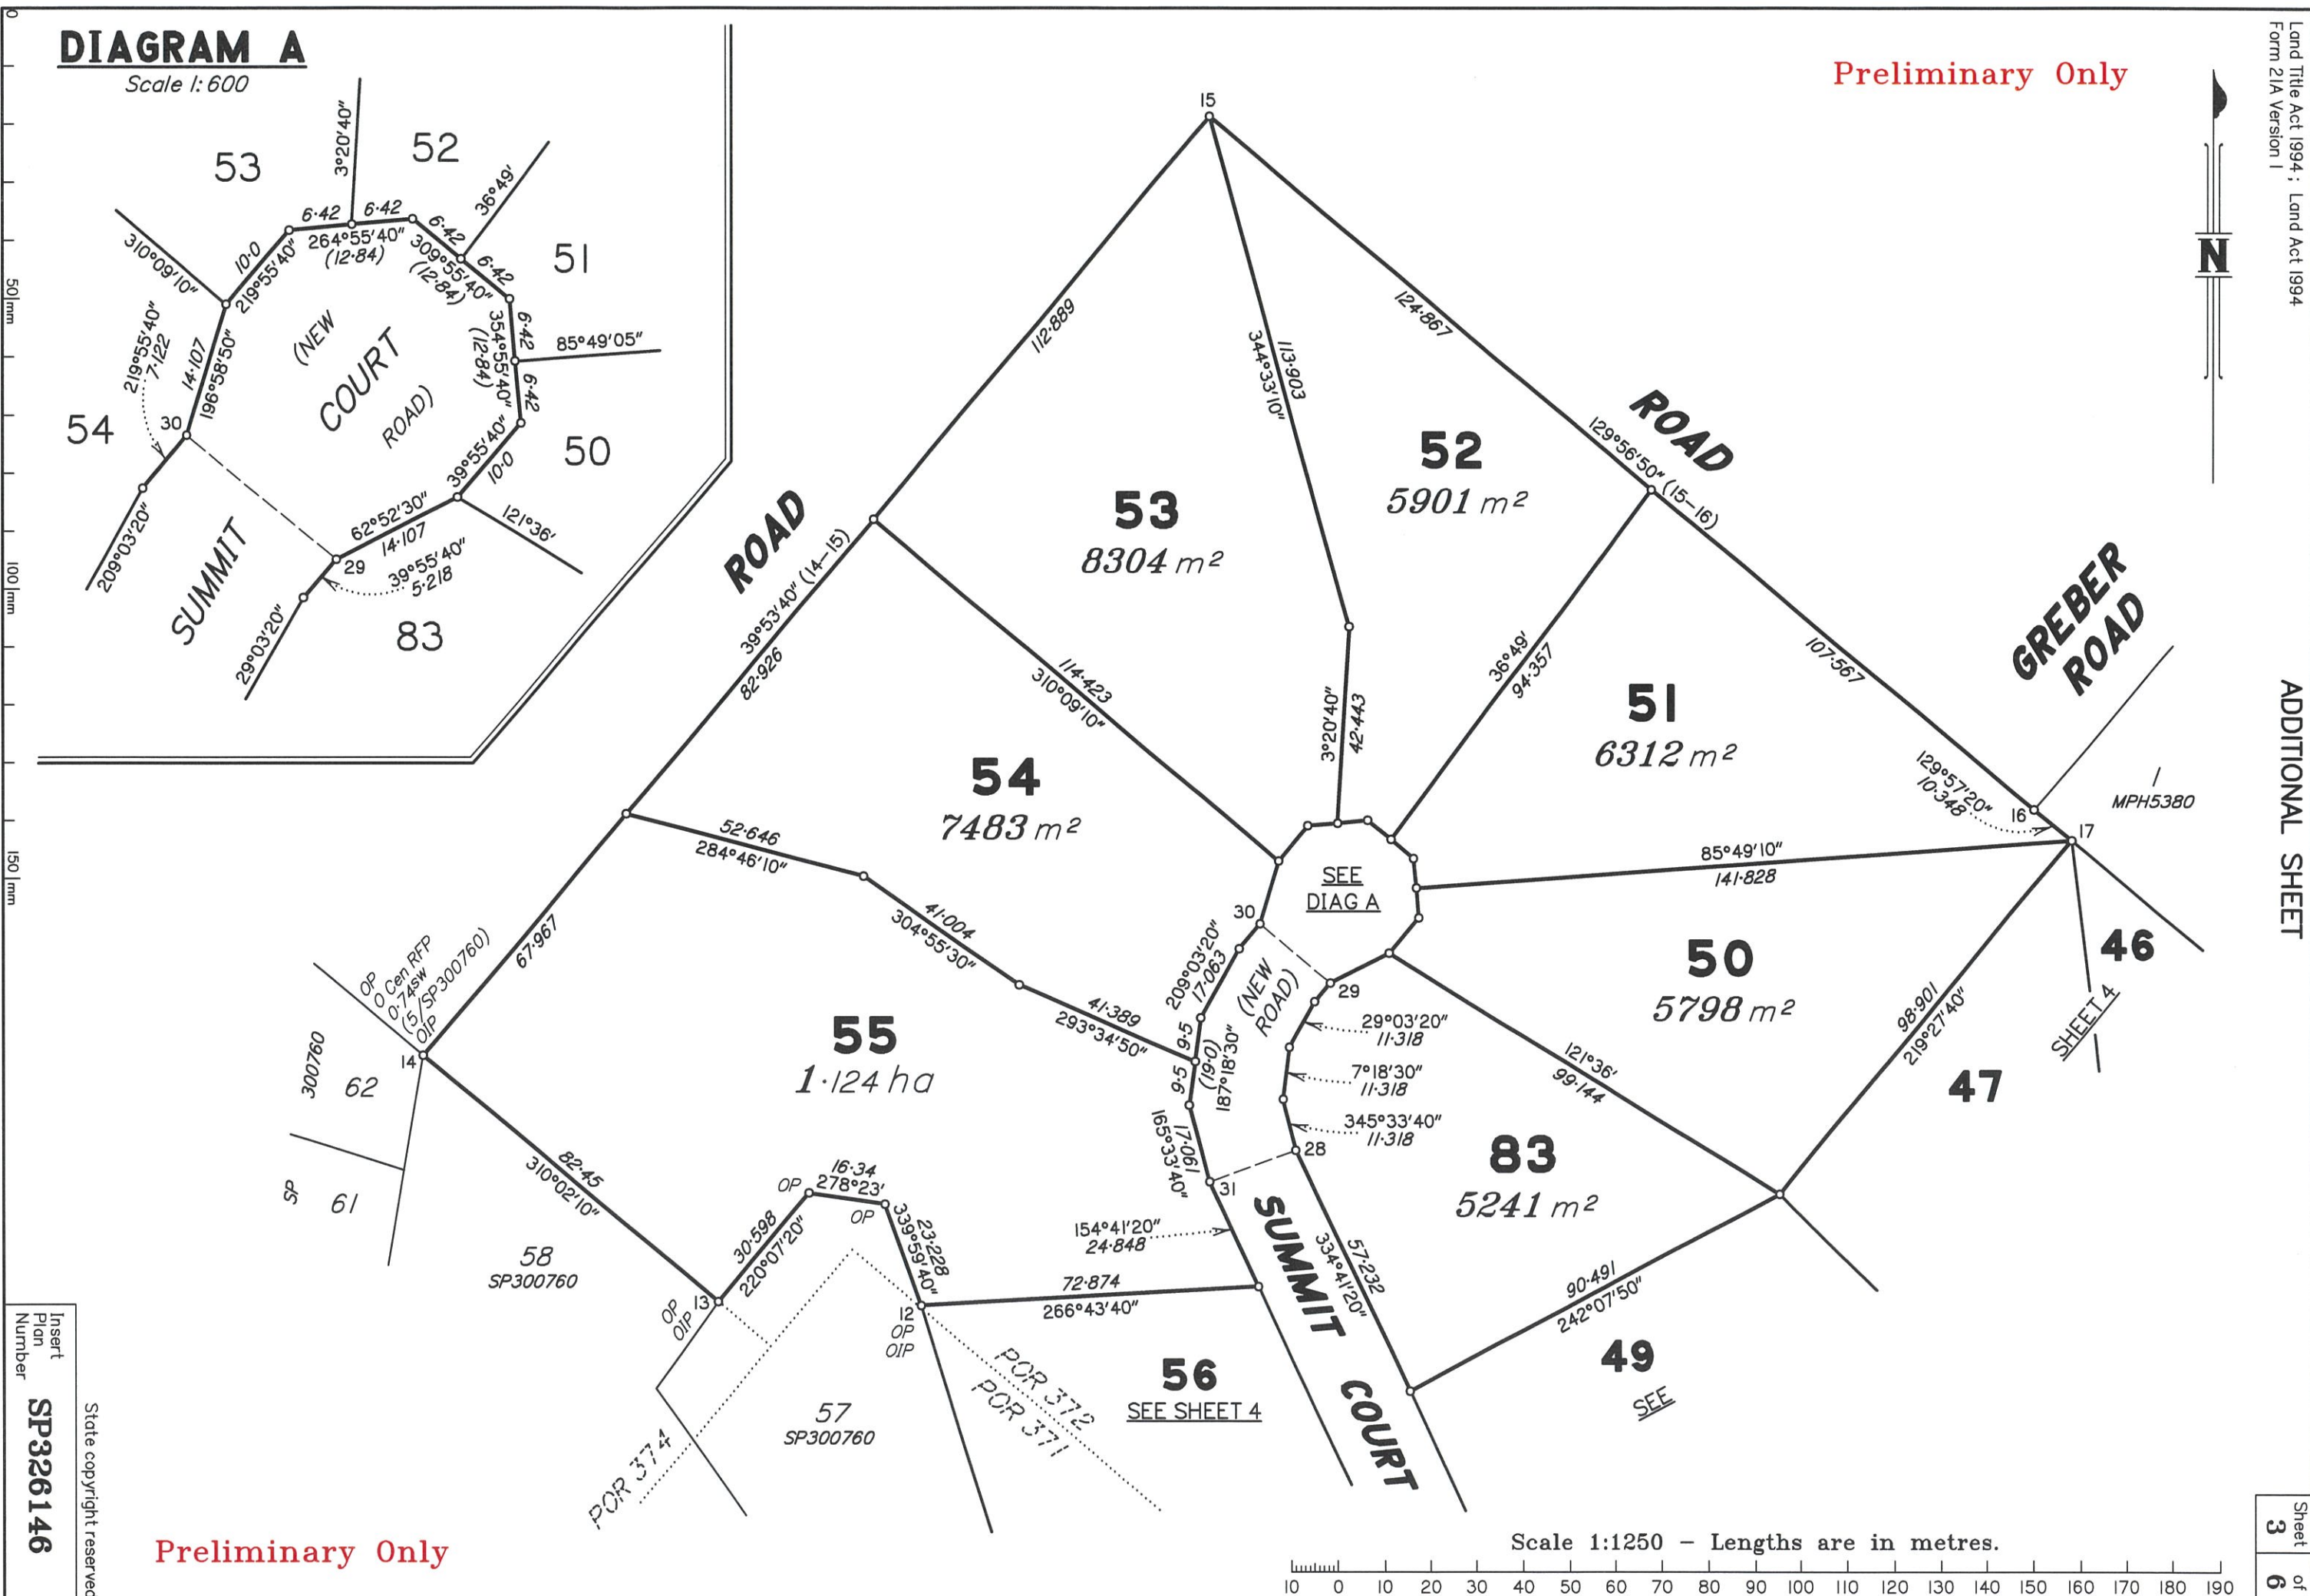

Preliminary Only

Scale 1:1250 - Lengths are in metres.

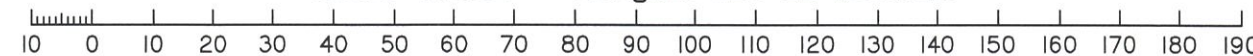

Insert
Plan
Number
SP326146

State copyright reserved.

Preliminary Only

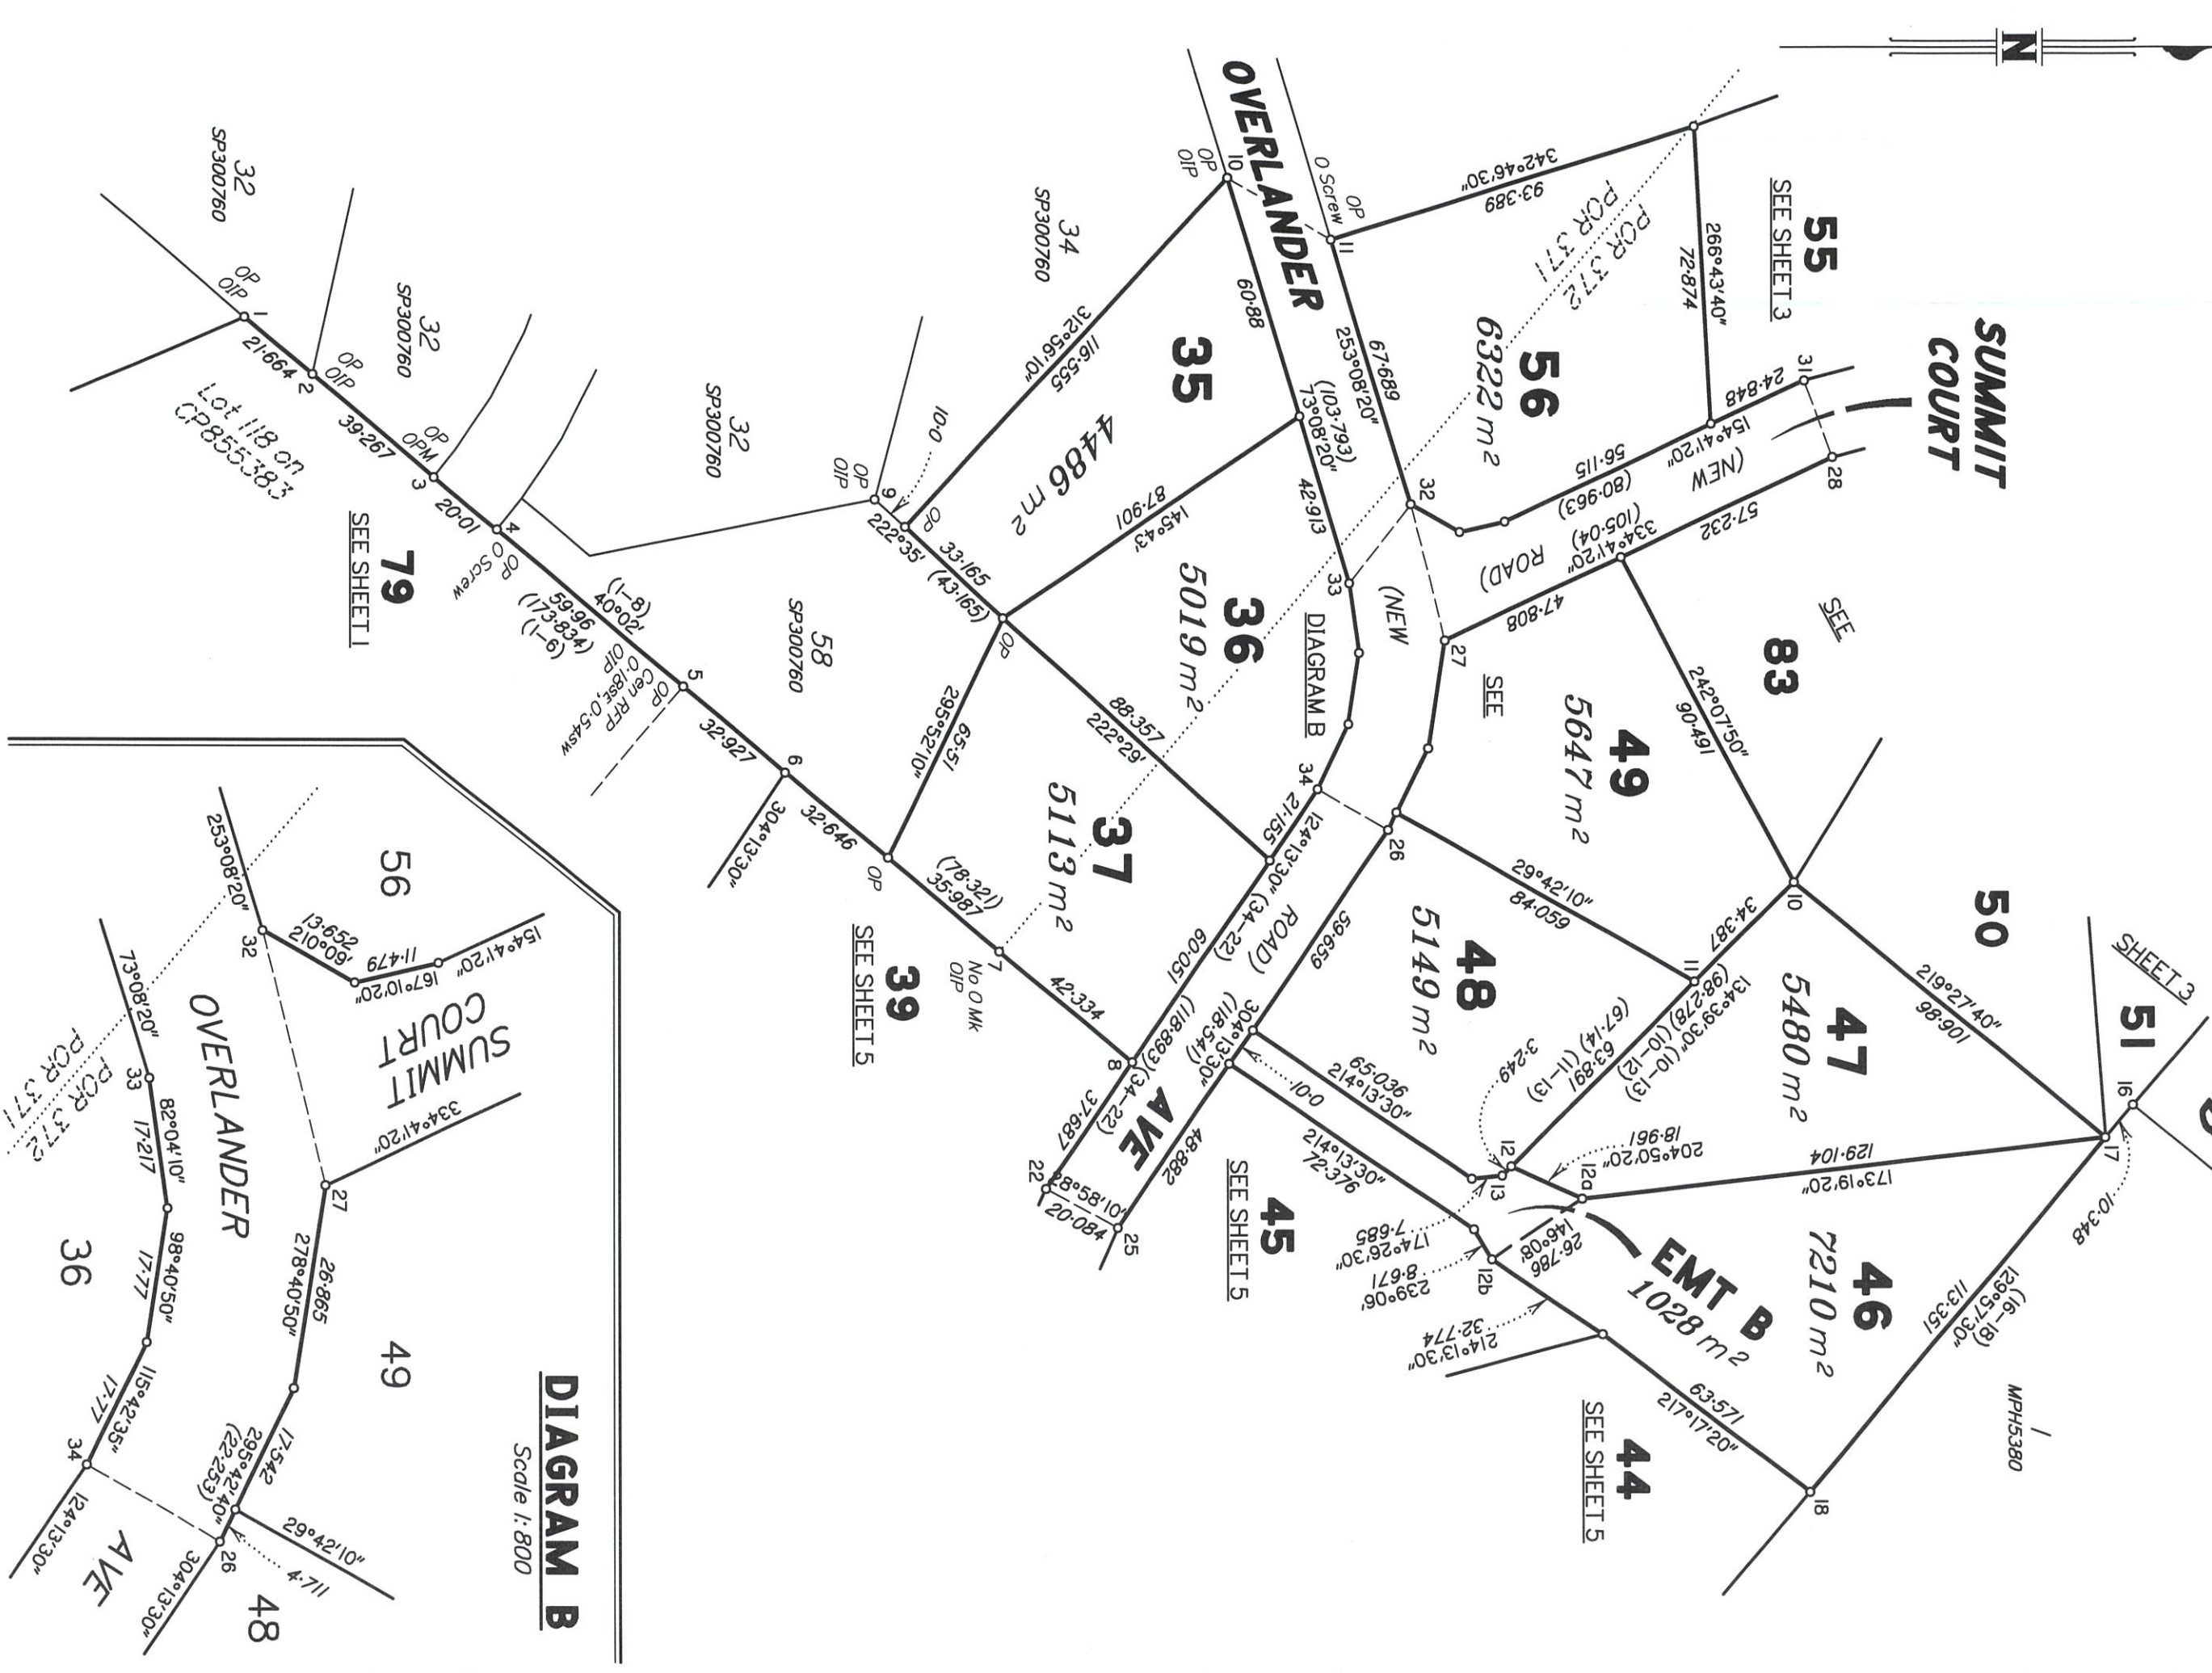


DIAGRAM B

Scale 1: 800



Scale 1:1500 - Lengths are in metres.

Preliminary
Only

Insert
Plan
Number
SP326146

State copyright reserved.

Preliminary Only

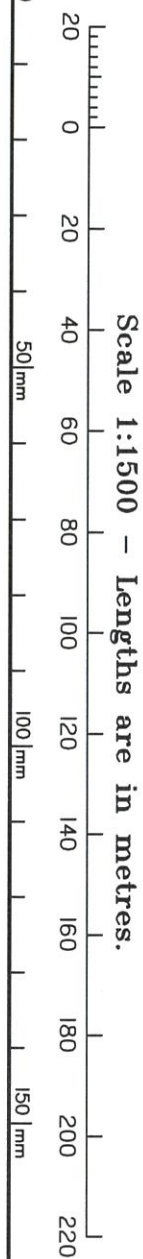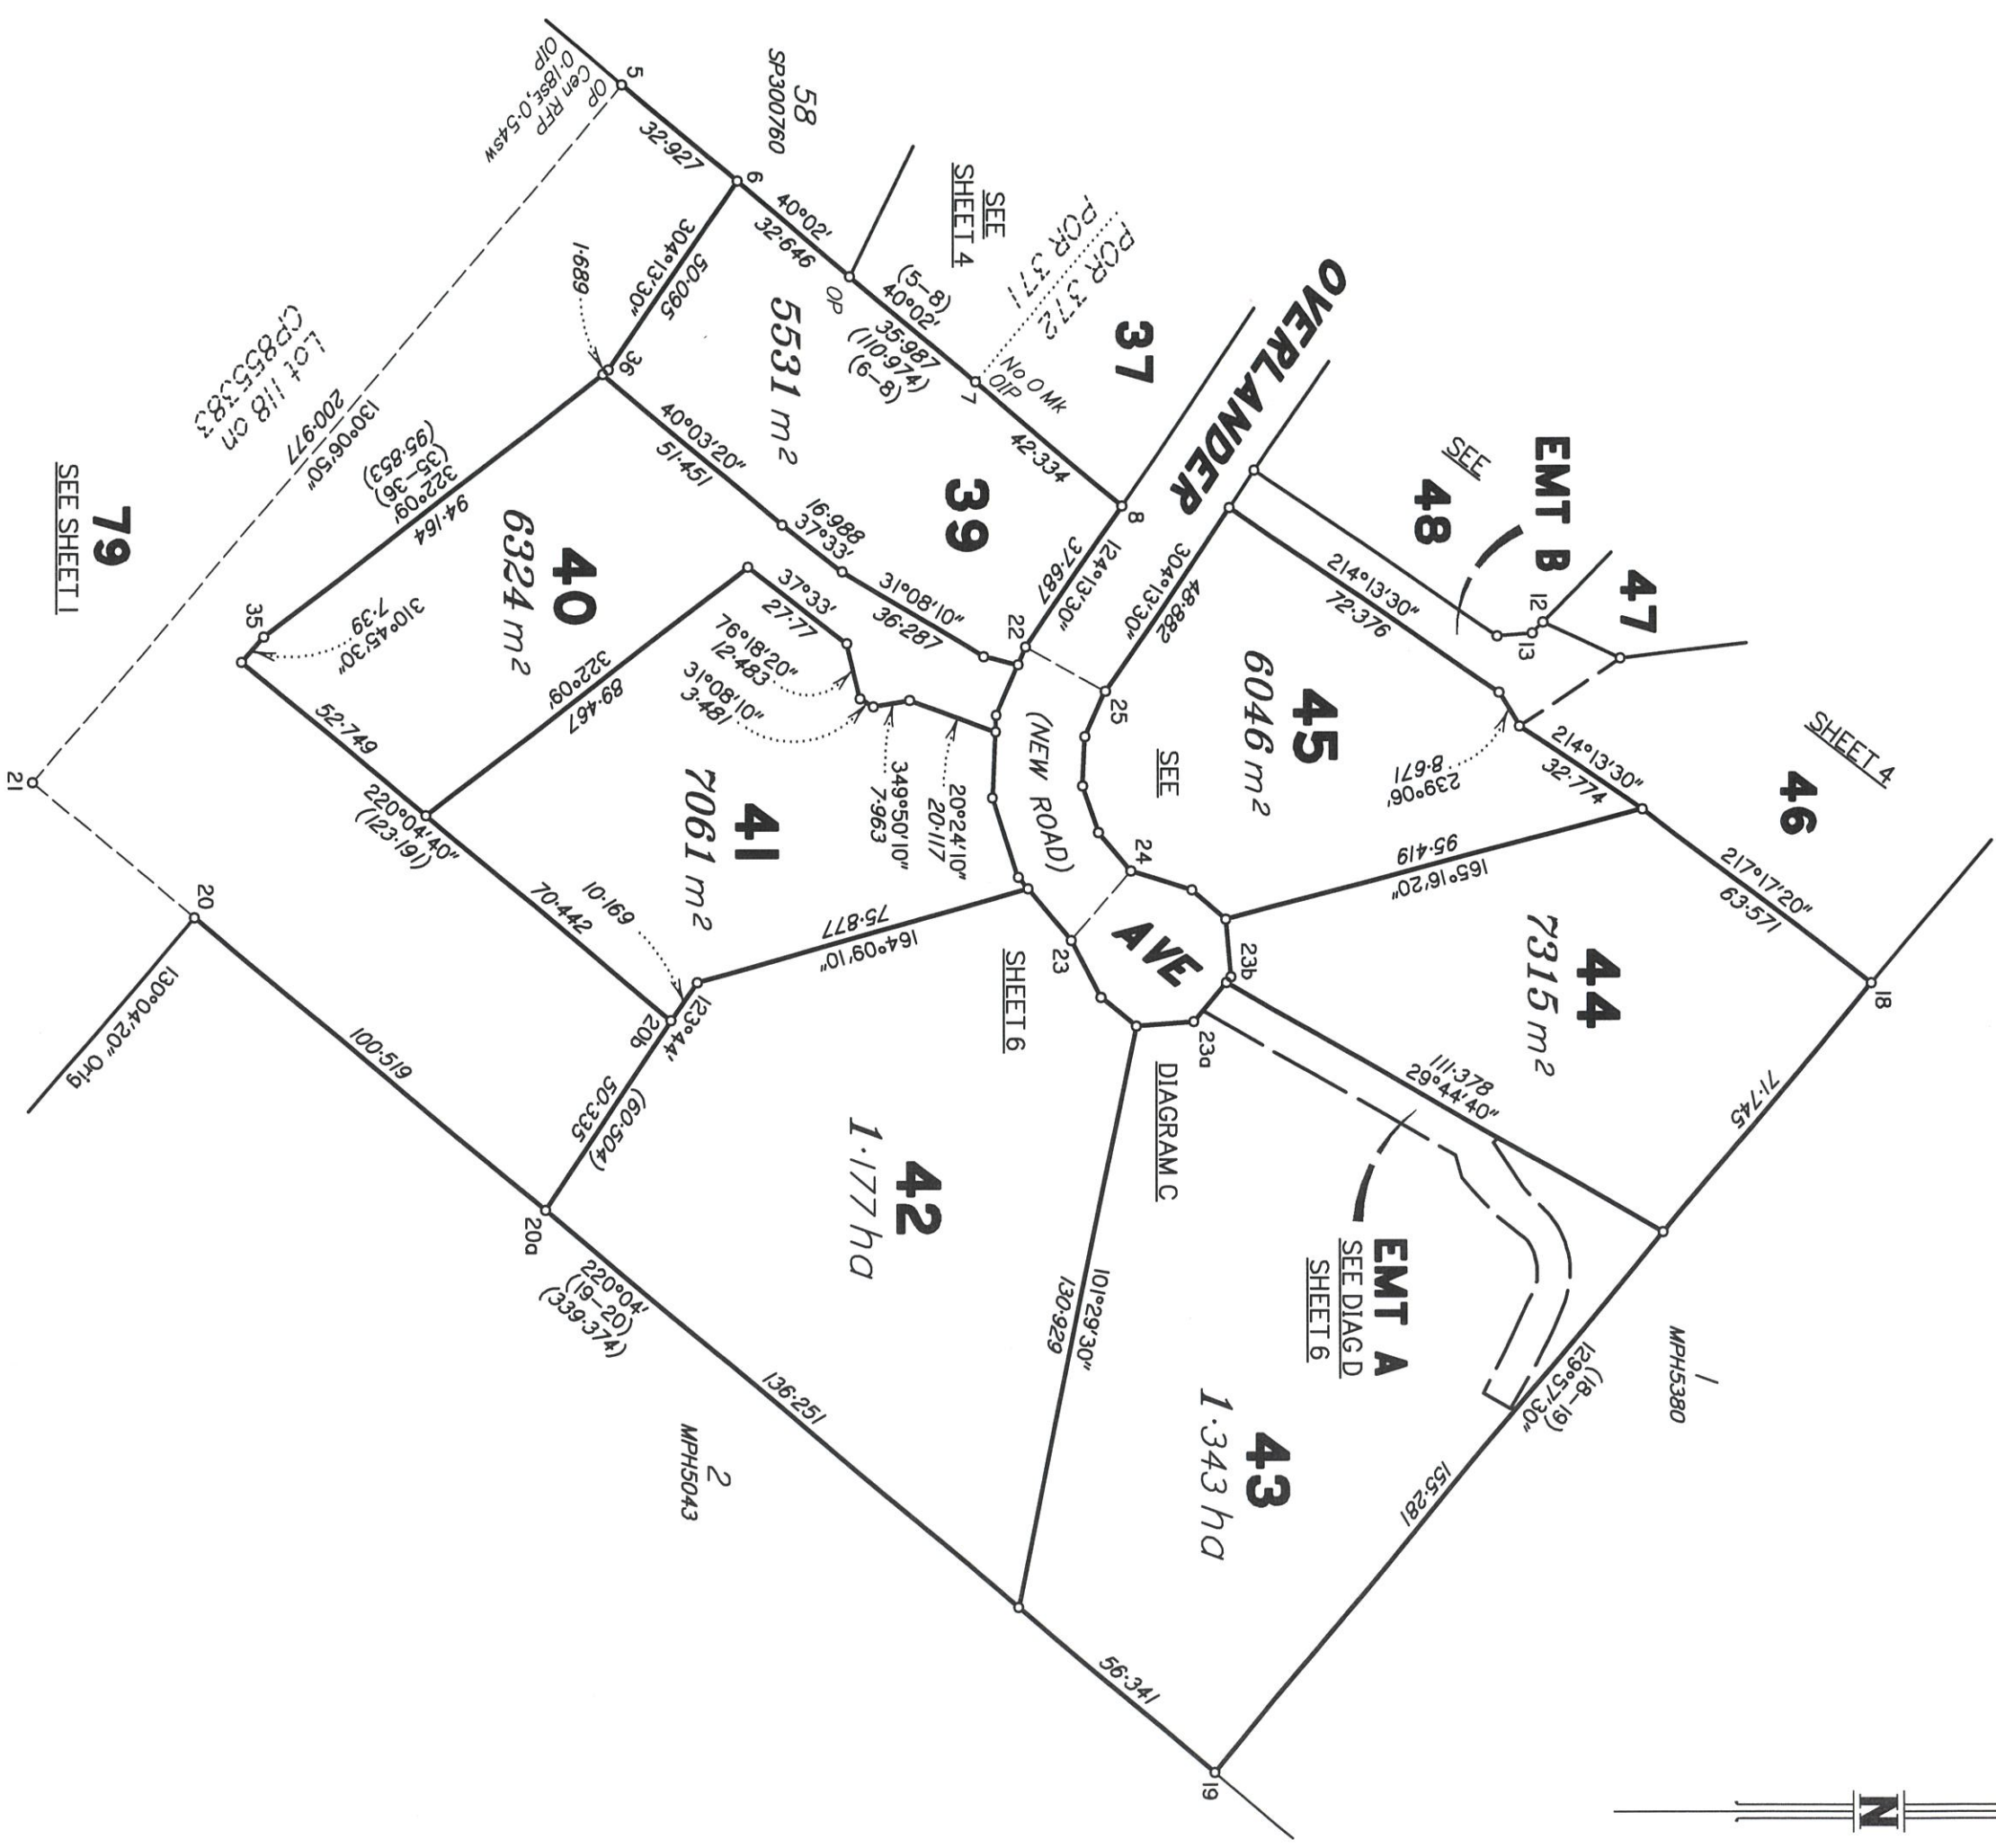

Preliminary Only

Insert
Plan
Number
SP326146

State copyright reserved.

Preliminary Only

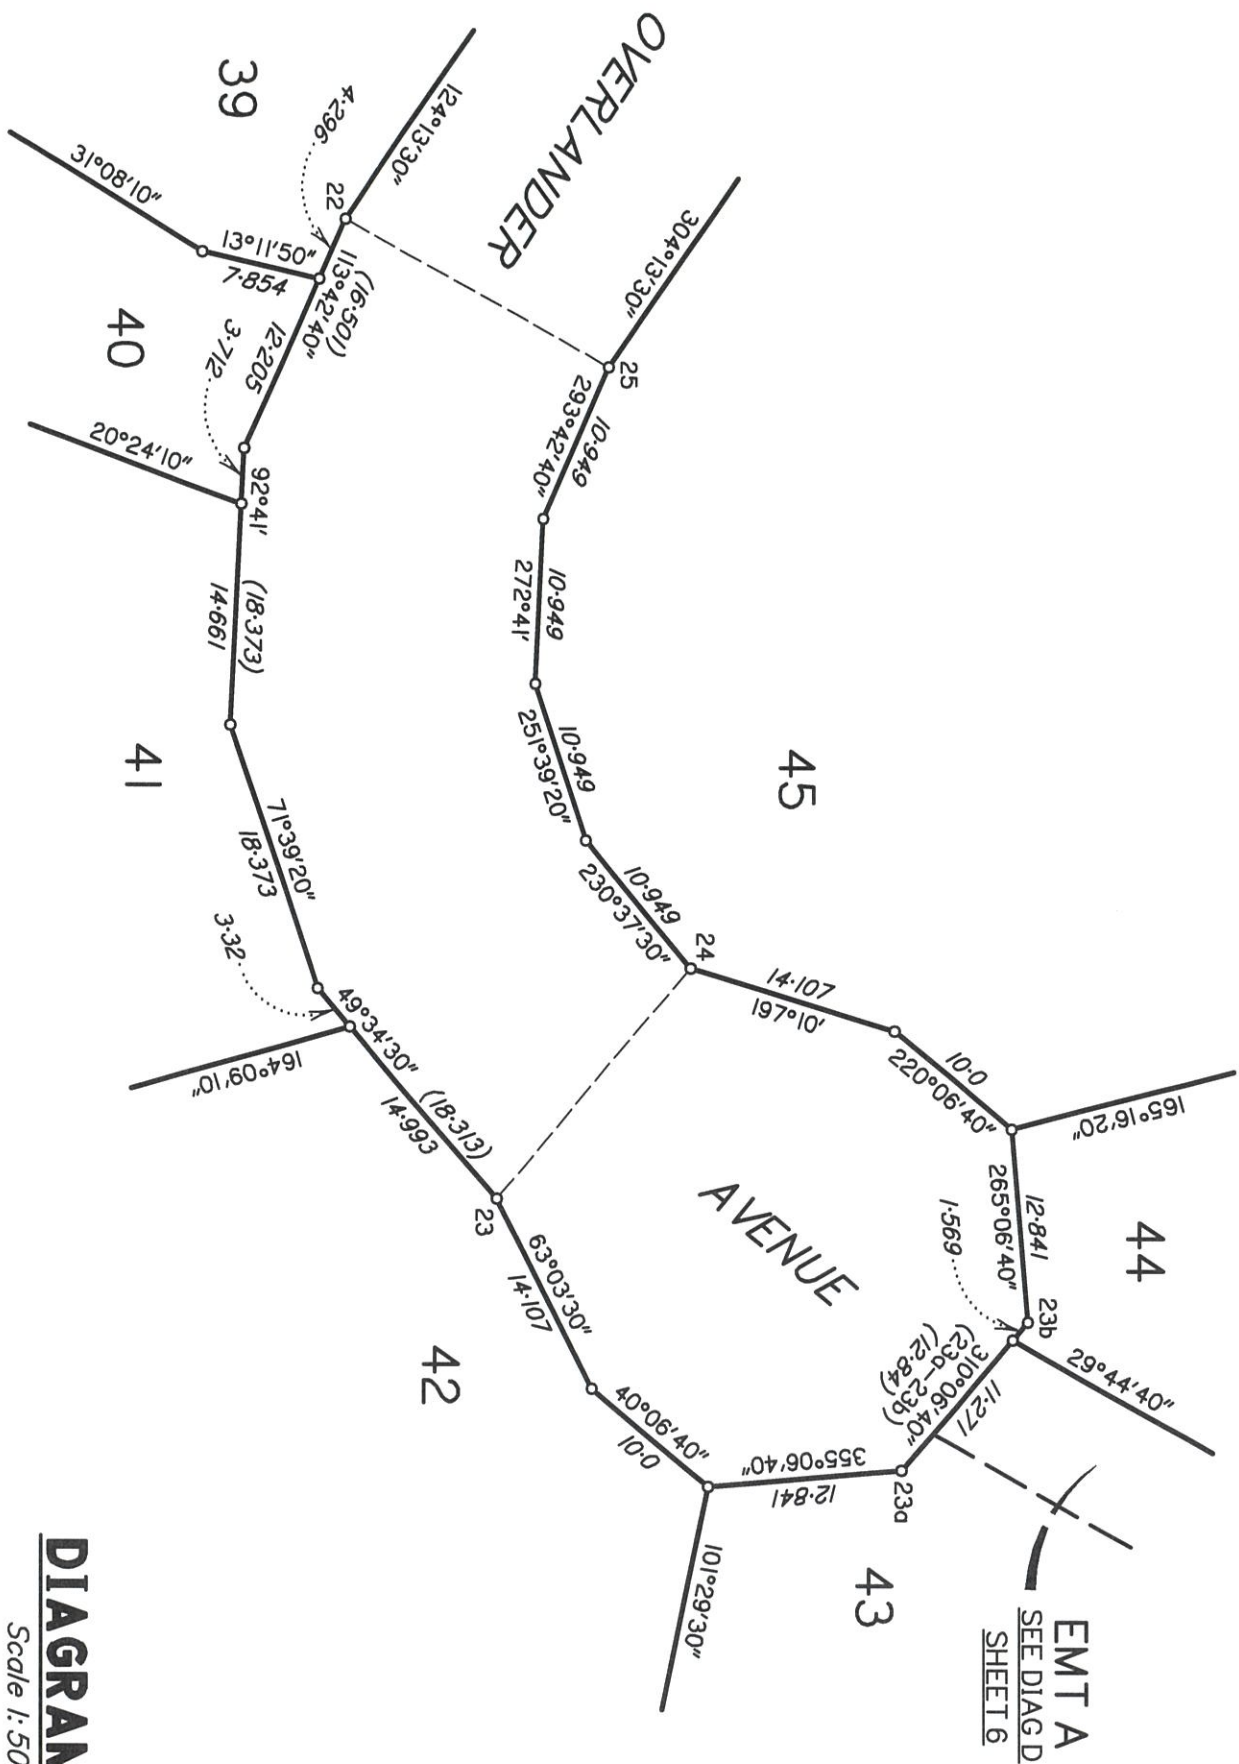


DIAGRAM C

Scale 1:500

DIAGRAM D

TRAVERSES ETC		
LINE	BEARING	DISTANCE
10-11	30°38'45"	29.615
12a-12b	146°08'	26.786
20-21	220°04'	46.263
21-5	310°06'50"	200.977
22-25	28°58'10"	20.084
23-24	310°06'40"	20.0
26-34	209°58'	20.055
27-32	256°28'10"	34.452
28-31	250°08'	20.09
29-30	309°55'40"	20.0
32-33	127°38'30"	24.572

Preliminary Only

State copyright reserved.

Insert
Plan
Number
SP326146