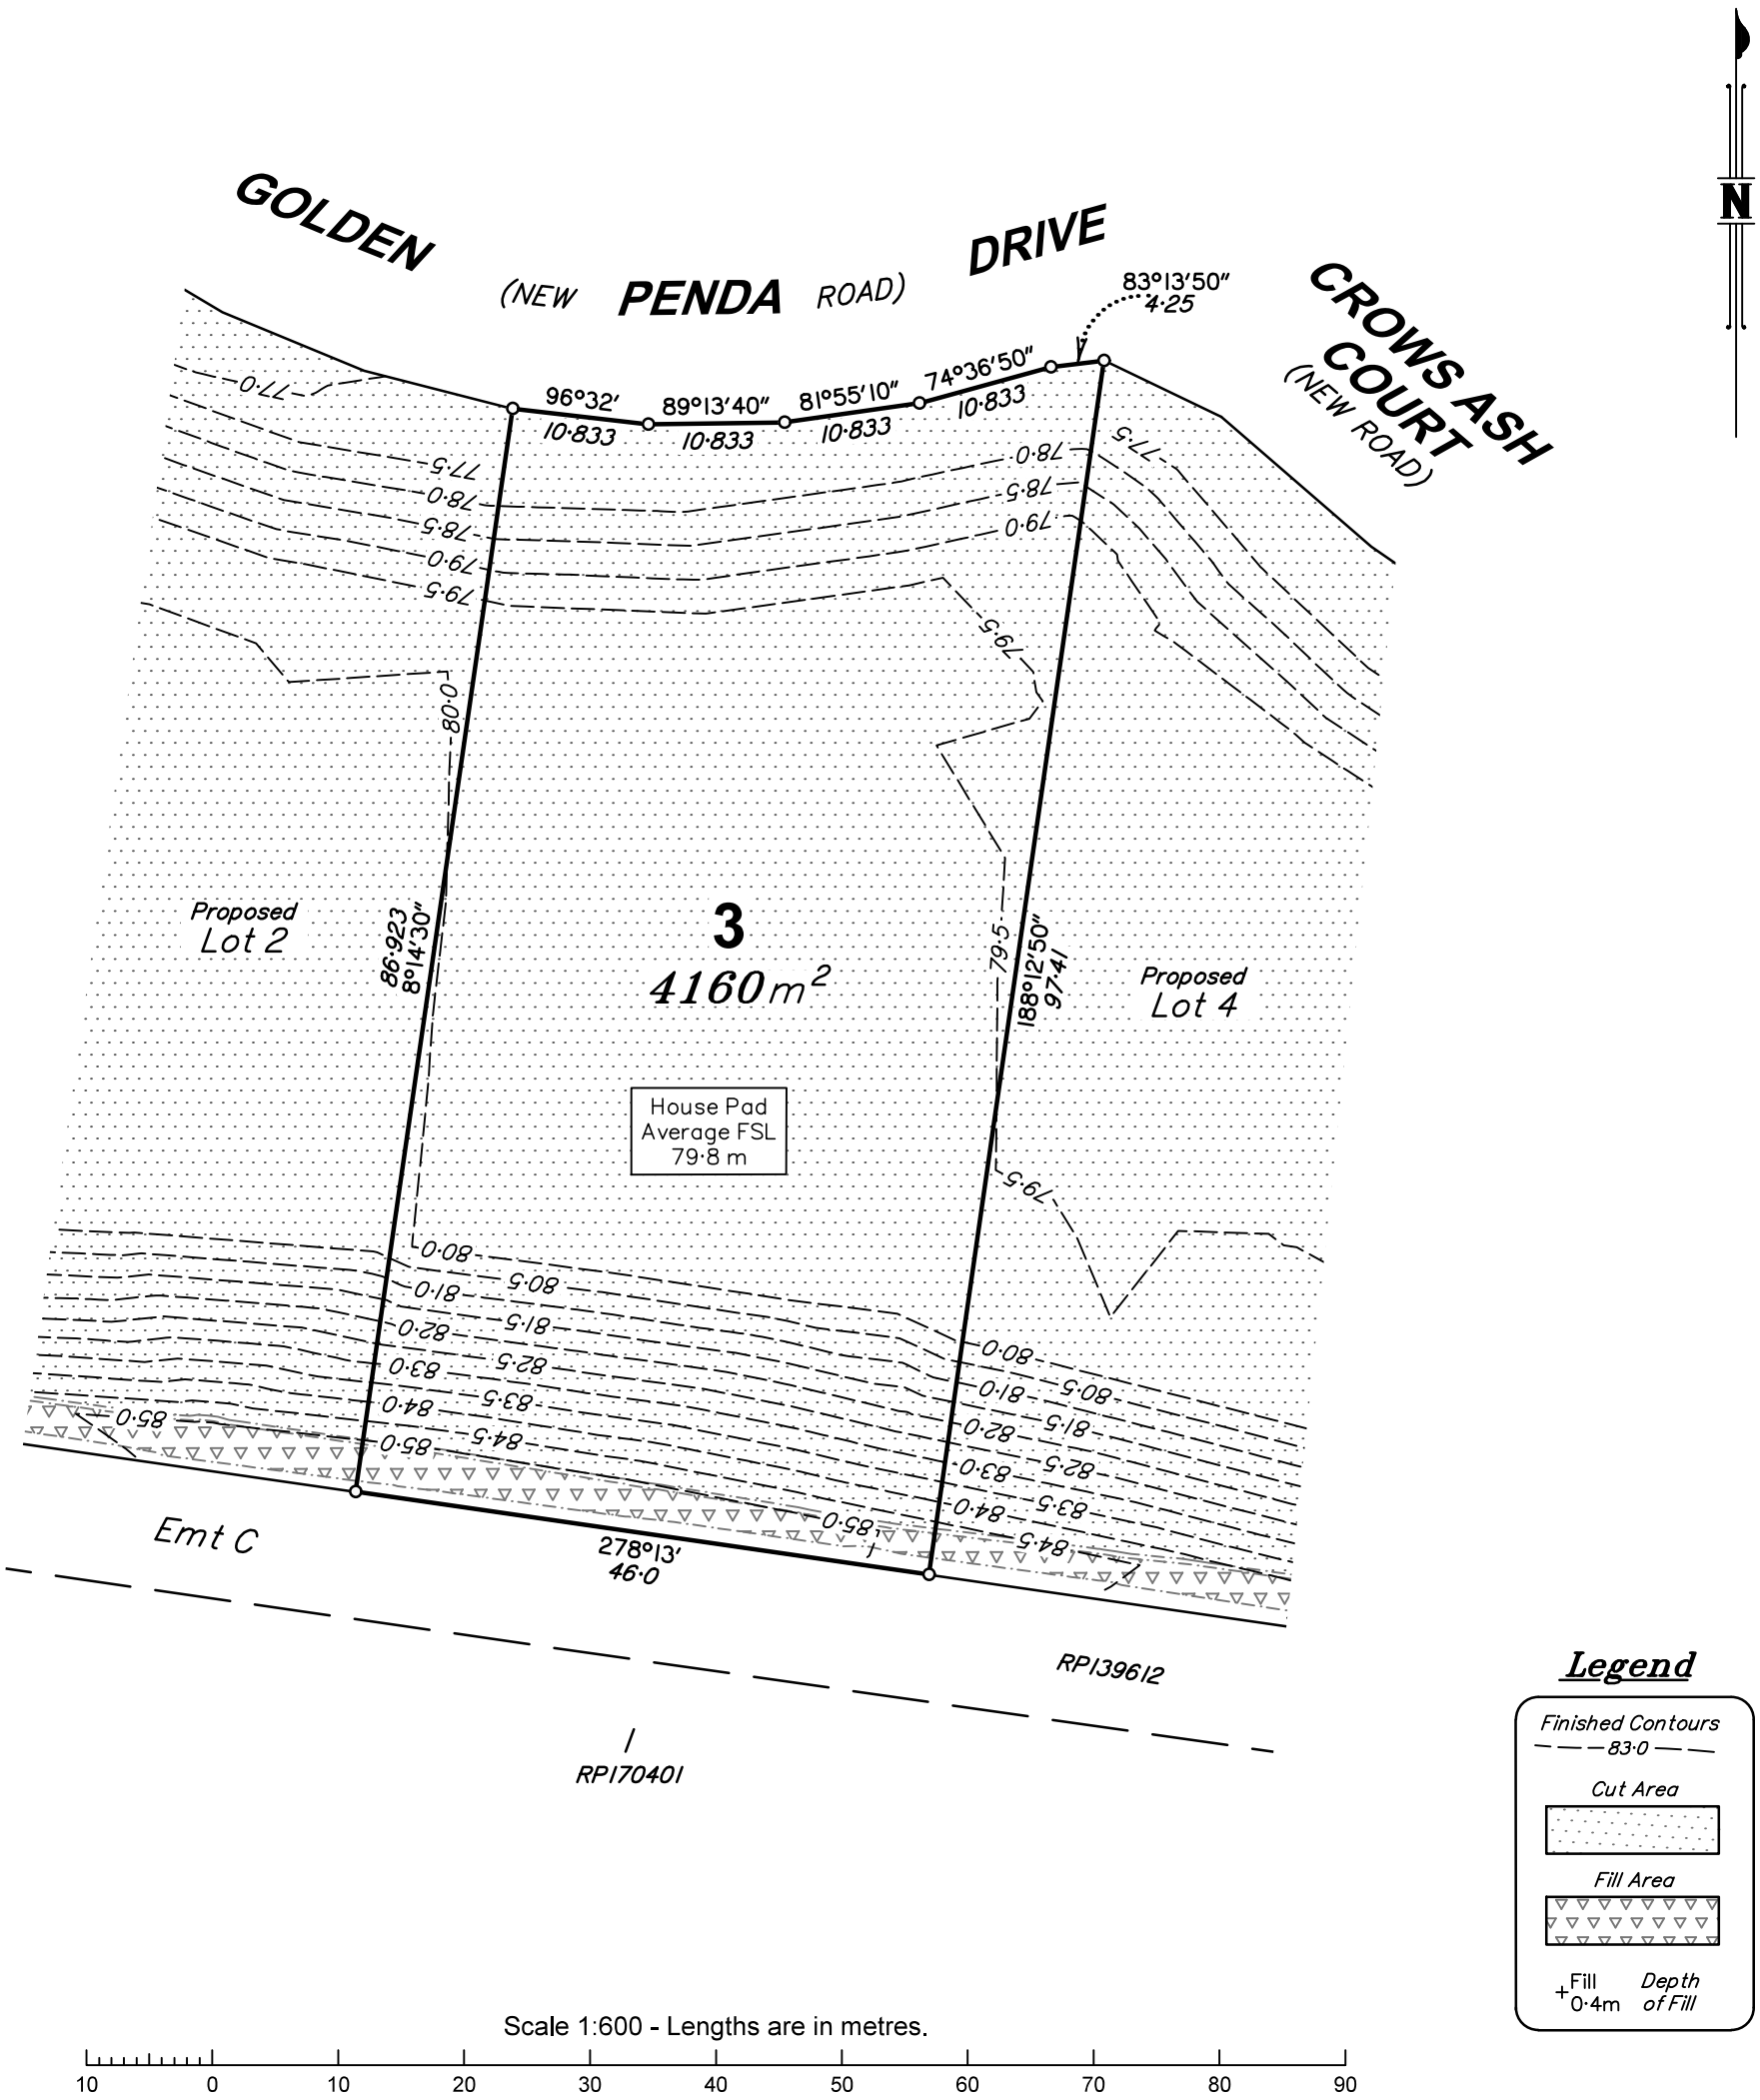

Legend

Finished Contours — — — 83·0 — — —

Cut Area

Fill Area

+Fill 0·4m Depth of Fill

Certification of Proposed Allotment 3 Details

This plan illustrates Proposed Lot **3** as approved by Gympie Regional Council Development Approval file: **2010–0539**, dated 5/09/2024, for Reconfiguration of a Lot, and in accordance with Operational Works Permit No. **2024–3802** dated 26/06/2025 and Haynes Consulting Engineers Drawing Series 1803–G7R and subsequent sheets and amendments as approved by Gympie Regional Council.

Notes

1. Contours shown are Finished Surface Contours derived from Detail Survey by Murray & Associates as at 8/06/2026 and are shown at 0·5m intervals. Contours are not suitable for building design purposes.
2. All areas and dimensions are subject to council sealing of the Survey Plan and registration in the Department of Natural Resources and Mines, Manufacturing and Regional and Rural Development.
3. This Plan is to be used as an attachment under the Land Sales Act 1984 to sell Freehold Land off the Plan.
4. Compaction of any fill material placed on this site shall be completed under inspection and testing services in accordance with AS3798–2007.

MURRAY & ASSOCIATES
SURVEYORS & TOWN PLANNERS
ACN 075 543 154
Murray Building,15-17 Currie St. Nambour Ph.(07)5441 2188 P.O. Box 246
Branch Offices at Caboolture Chinchilla Roma Gympie & Emerald

CADASTRAL SURVEYOR

DISCLOSURE PLAN

Disclosure Plan for Proposed Lot 3

(Currently part of Lot 99 on SP345311)

LOCAL AUTHORITY: GYMPIE REGIONAL COUNCIL LOCALITY: Pie Creek

CLIENT: Roberts Brothers	
DATE: 21/07/2026	SCALE @A3: 1:600
COMP FILE: 61995_(Stage 7 Disclosure) _Roberts Bros.dwg	Level Datum: OPM197247 RL74·829m AHD(D)
MAP REF: 9445–31444	ORIGINAL: POR 66
CONTOUR INT: 0·5 m	
DRAWN: AJH	JOB No: 61995/3
CHECKED: IKS	