


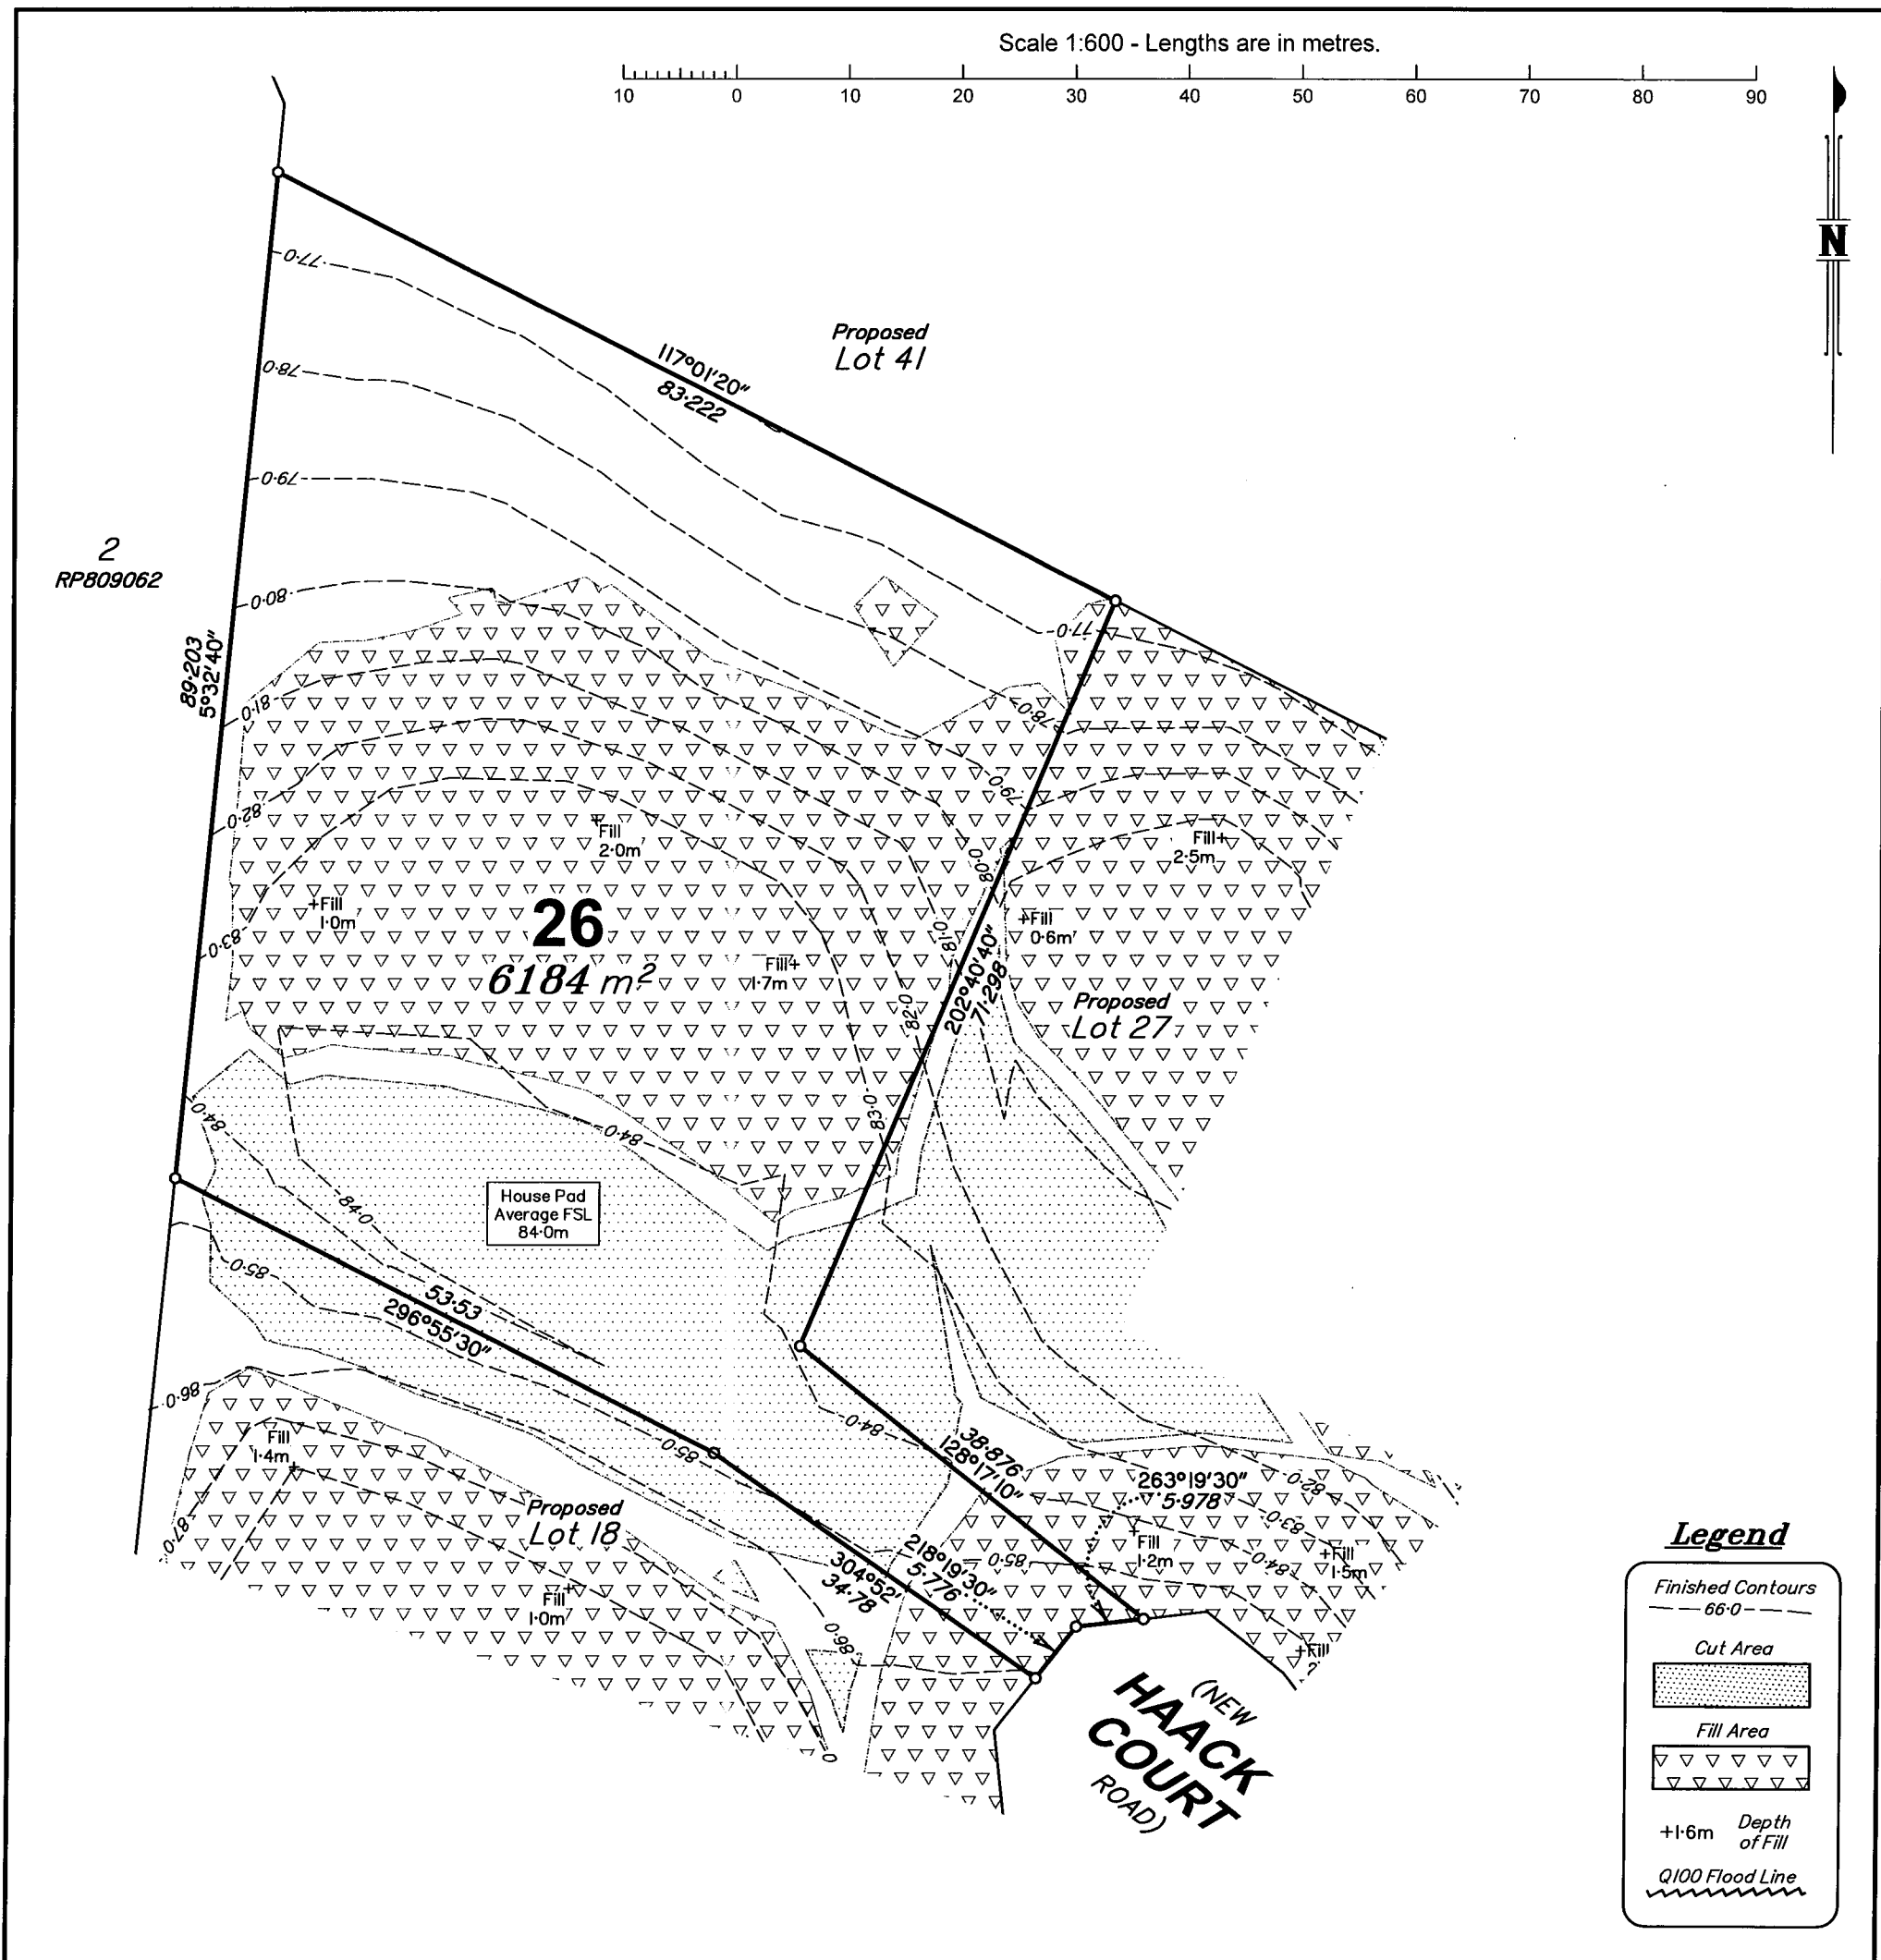

Certification of Proposed Allotment 26 Details

This plan illustrates Proposed Lot 26 as approved by Gympie Regional Council Development Approval file: 2021-2553, dated 11/07/2023, for Reconfiguration of a Lot, and in accordance with Operational Works Permit No. 2025-1554, dated 10/10/2025 and Haynes Consulting Engineers Drawings Series No. 2109-S2 and subsequent sheets and amendments as approved by Gympie Regional Council.

1. Contours shown are actual Finished Surface levels derived from Detail Survey by Murray & Associates as at 17/06/2026 and are shown at 1.0m intervals. Contours are not suitable for building design purposes.
2. All areas and dimensions are subject to council sealing of the Survey Plan and registration in the Department of Natural Resources and Mines, Manufacturing and Regional and Rural Development.
3. This Plan is to be used as an attachment under the Land Sales Act 1984 to sell Freehold Land off the Plan.
4. All dimensions and areas are subject to final registration of the Survey Plan.
5. Compaction of any fill material placed on this site shall be completed under inspection and testing services in accordance with AS3798-2007.

MURRAY & ASSOCIATES SURVEYORS & TOWN PLANNERS ACN 075 543 154 Murray Building, 15-17 Currie St. Nambour Ph. (07)5441 2188 P.O. Box 246 Branch Offices at Caboolture Chinchilla Roma Gympie & Emerald CADASTRAL SURVEYOR 9-11-5-31-8-26	DISCLOSURE PLAN Disclosure Plan for Proposed Lot 26 (Currently part of Lot 100 on SP355662)		CLIENT: Roberts Bros
	LOCAL AUTHORITY: GYMPIE REGIONAL COUNCIL	LOCALITY: Pie Creek	DATE: 17/06/2026 SCALE: 1:600 COMP: 62228_ (Stage 2) FILE: Disclosure_Roberts Bros.dwg MAP REF: 9445-42333 CONTOUR INT: 1.0 m DRAWN: AJH CHECKED: IKS
			SCALE: 1:600 Level: AHD (Der) Datum: vide CORS ORIGINAL: POR 95 JOB No: 62228/26